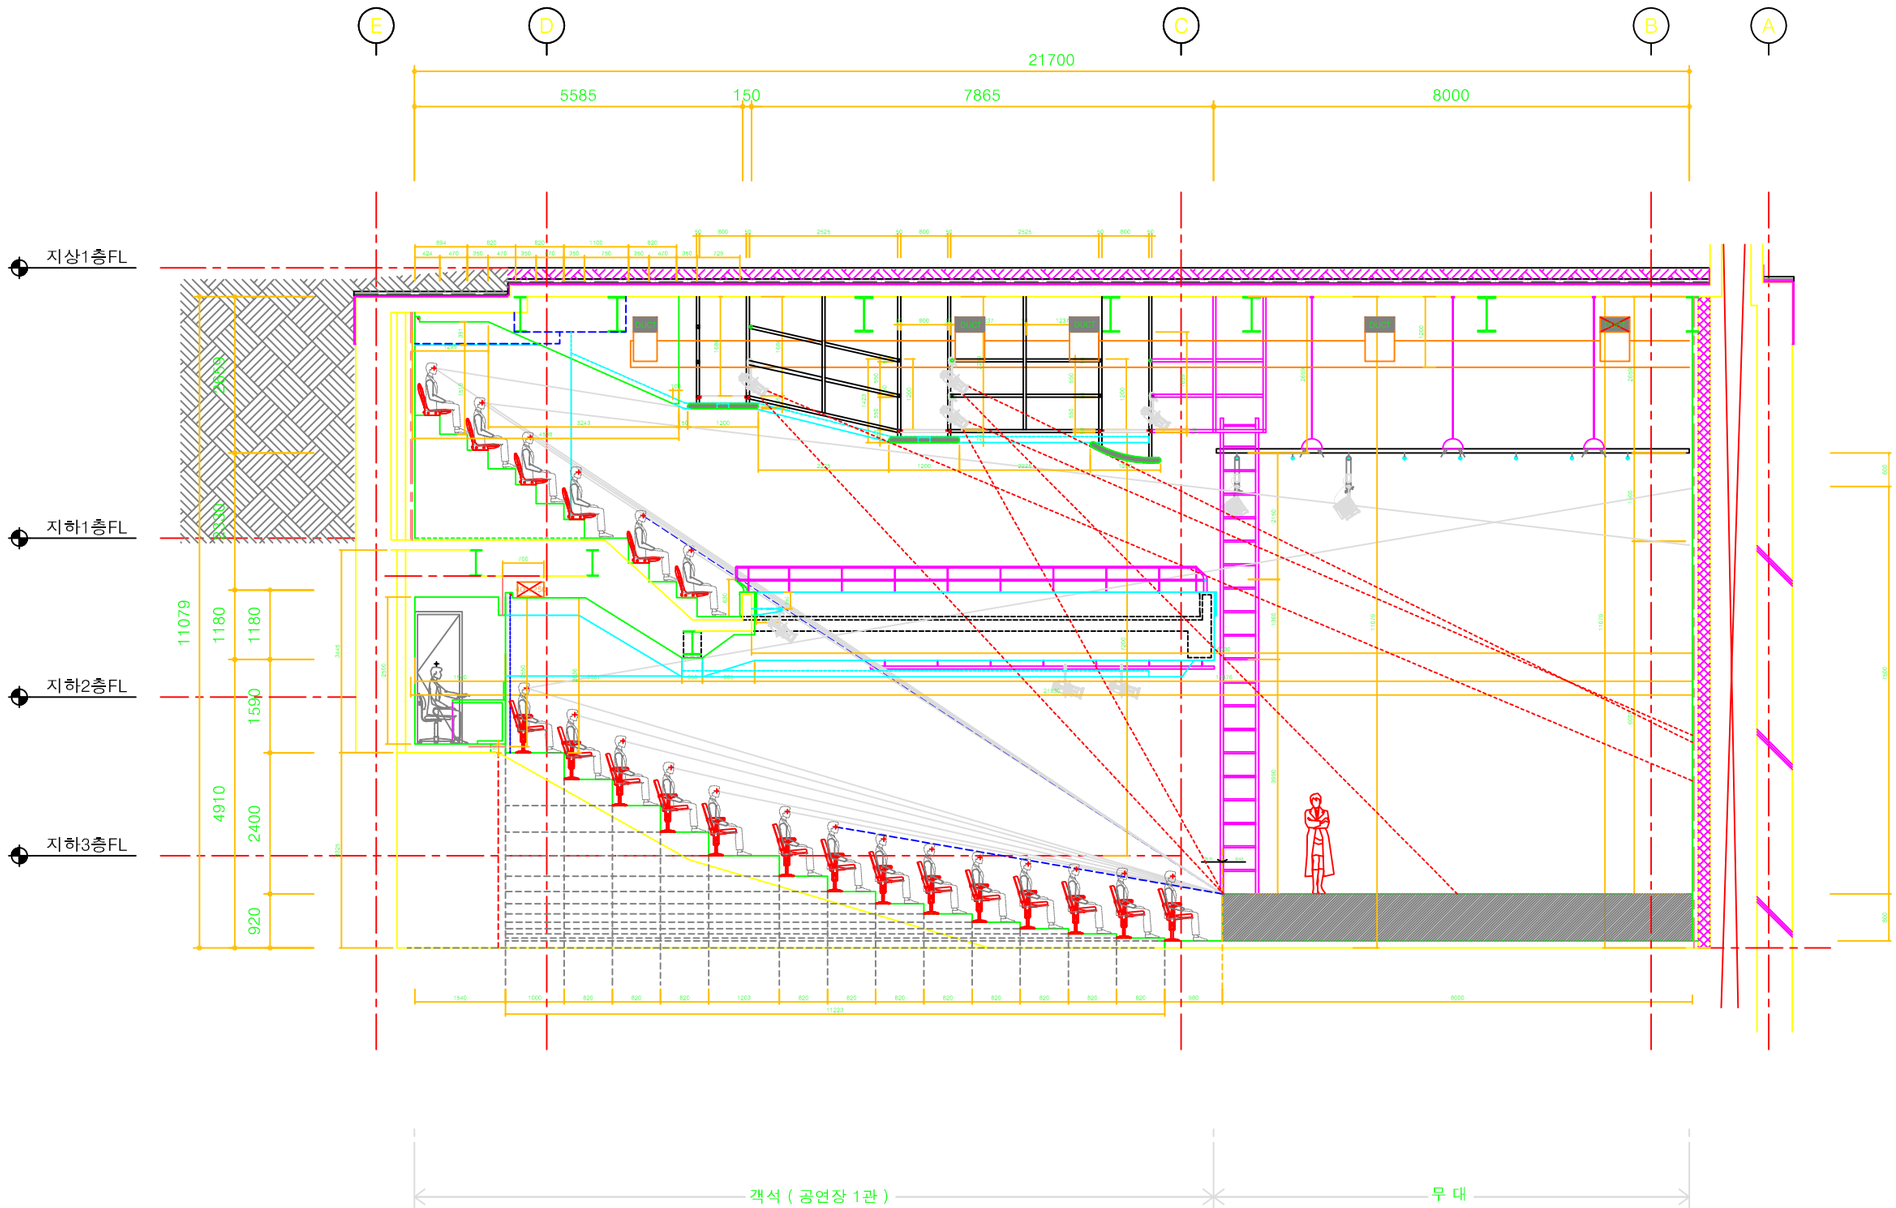

1 1관비발디파크홀(입면도)
SCALE : 1/100

ELEVATION 1 – 공연장 1관

Project Title

Key Plan

Note.....

Revisions

Design by

Drawing by

Checked by

Name of drawing
공연장 1관
비발디파크홀

Scale
1/100 (A3)

Date

File name

Drawing no

sheet no