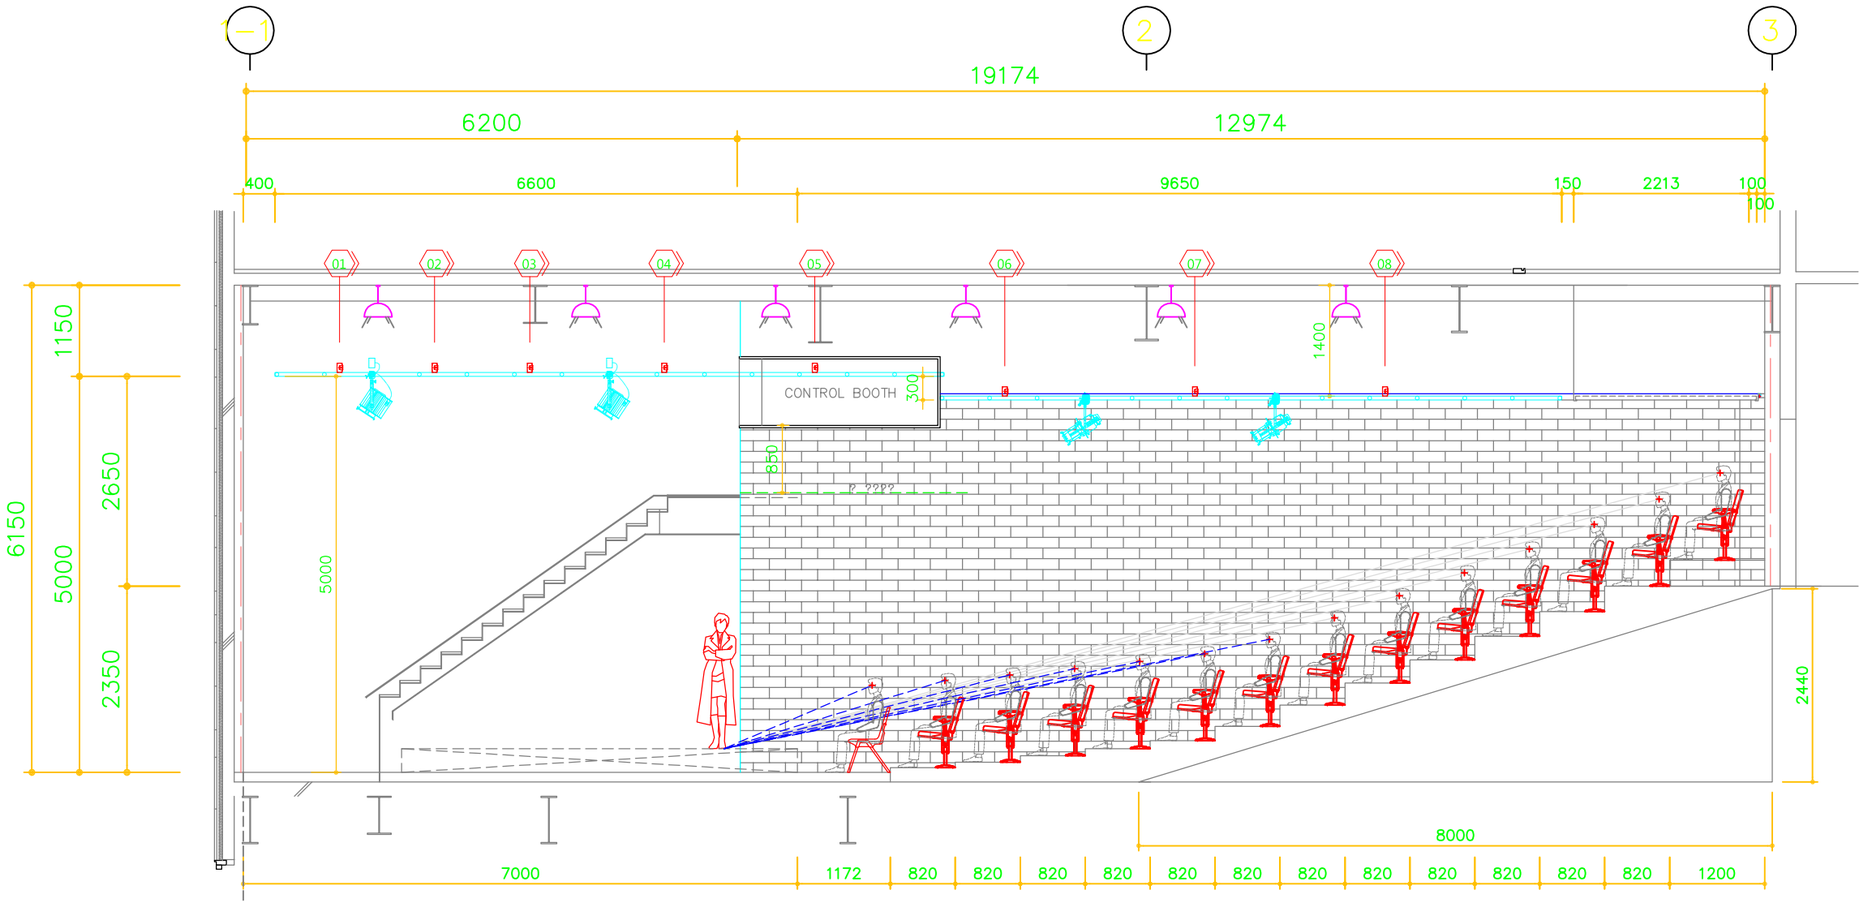

NOTE

SIGN	DESCRIPTION	SPECIFICATION	REMARK
01	NO1. SUSPENSION LIGHT FLY DUCT	9,500L / 3P 30A 12OUT, XLR x 2	
02	NO2. SUSPENSION LIGHT FLY DUCT	9,500L / 3P 30A 12OUT, XLR x 2	
03	NO3. SUSPENSION LIGHT FLY DUCT	9,500L / 3P 30A 12OUT, XLR x 2	
04	NO4. SUSPENSION LIGHT FLY DUCT	9,500L / 3P 30A 12OUT, XLR x 2	
05	NO5. SUSPENSION LIGHT FLY DUCT	9,500L / 3P 30A 12OUT, XLR x 2	
06	NO6. SUSPENSION LIGHT FLY DUCT	9,500L / 3P 30A 12OUT, XLR x 2	
07	NO7. SUSPENSION LIGHT FLY DUCT	9,500L / 3P 30A 12OUT, XLR x 2	
08	NO8. SUSPENSION LIGHT FLY DUCT	9,500L / 3P 30A 12OUT, XLR x 2	

SIGN	DESCRIPTION	SPECIFICATION	REMARK
09	상/하수 WALL POCKET	3P 30A 12OUT, XLR x 2	
10	HOUSE CONTROL BOARD	6 AUD'	
11	DIRECT POWER PANEL	MAIN 4P 75A, 3P 30A 5OUT	
12	MAIN & R/D UNIT PANEL	6 AUD' / 12 RD	
13	DIMMER UNIT PANEL (기존 장비 활용)	EC-21 / 96DIM	
14	COMPUTER CONSOLE (기존 장비 활용)	EXPRESS 24/48	
15	SUB CONTROL CONSOLE	6 AUD' / 12 RD	

1 공연장 3 SECTION PLAN

SCALE : 1/80

NOTE

NO	DATE	REVISION	DRWG	APPD

PROJECT TITLE

PROJECT NO.

APPROVED

CHECKED1

CHECKED2

DRAWN

DRAWING TITLE

공연장 3 SECTION PLAN

FILE NAME		DRAWING NO.
SCALE 1/80	DATE 14. 03.	LT-3-1